Pantano Town Homes

Pantano Wash

Tanque Verde Road

Kolb Road

MATCHLINE: SEE BELOW

MATCHLINE: SEE ABOVE

Landfill

Pantano Wash

Existing Cantilevered Pathway and Park

Speedway Boulevard

Proposed Parking

Kolb Road

Lowes

north

100' 0' 100'

SCALE: 1" = 100'

WestLand Resources Inc.
Engineering and Environmental Consultants
4001 E. Paradise Falls Drive
Tucson, Az 85712 (520) 206-9585

M:\projects\1513.01\LANDSTRAIL EXHIBIT.dwg
Oct 24, 2008 - 10:08am

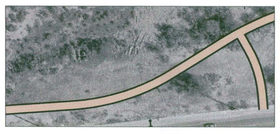

Proposed 12' Wide Multi-Use Path

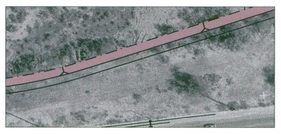

Proposed Soil Cement Bank Protection

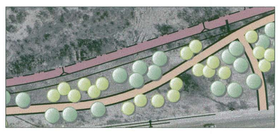

Proposed Revegetation

Pantano Wash
Conceptual Multi-Use Path

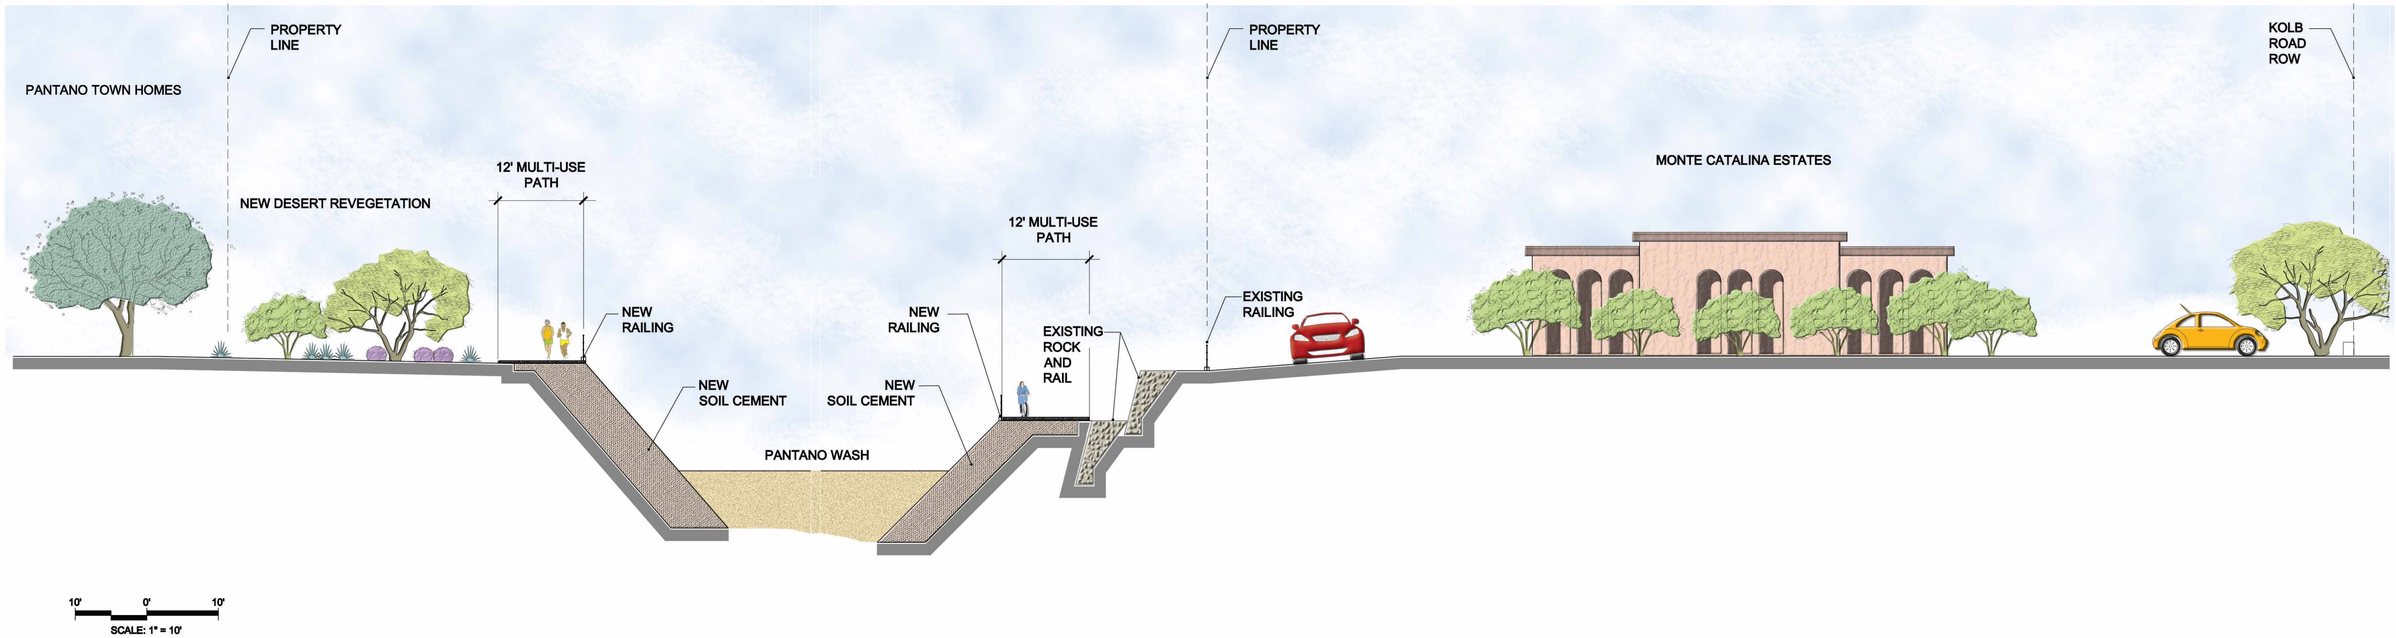

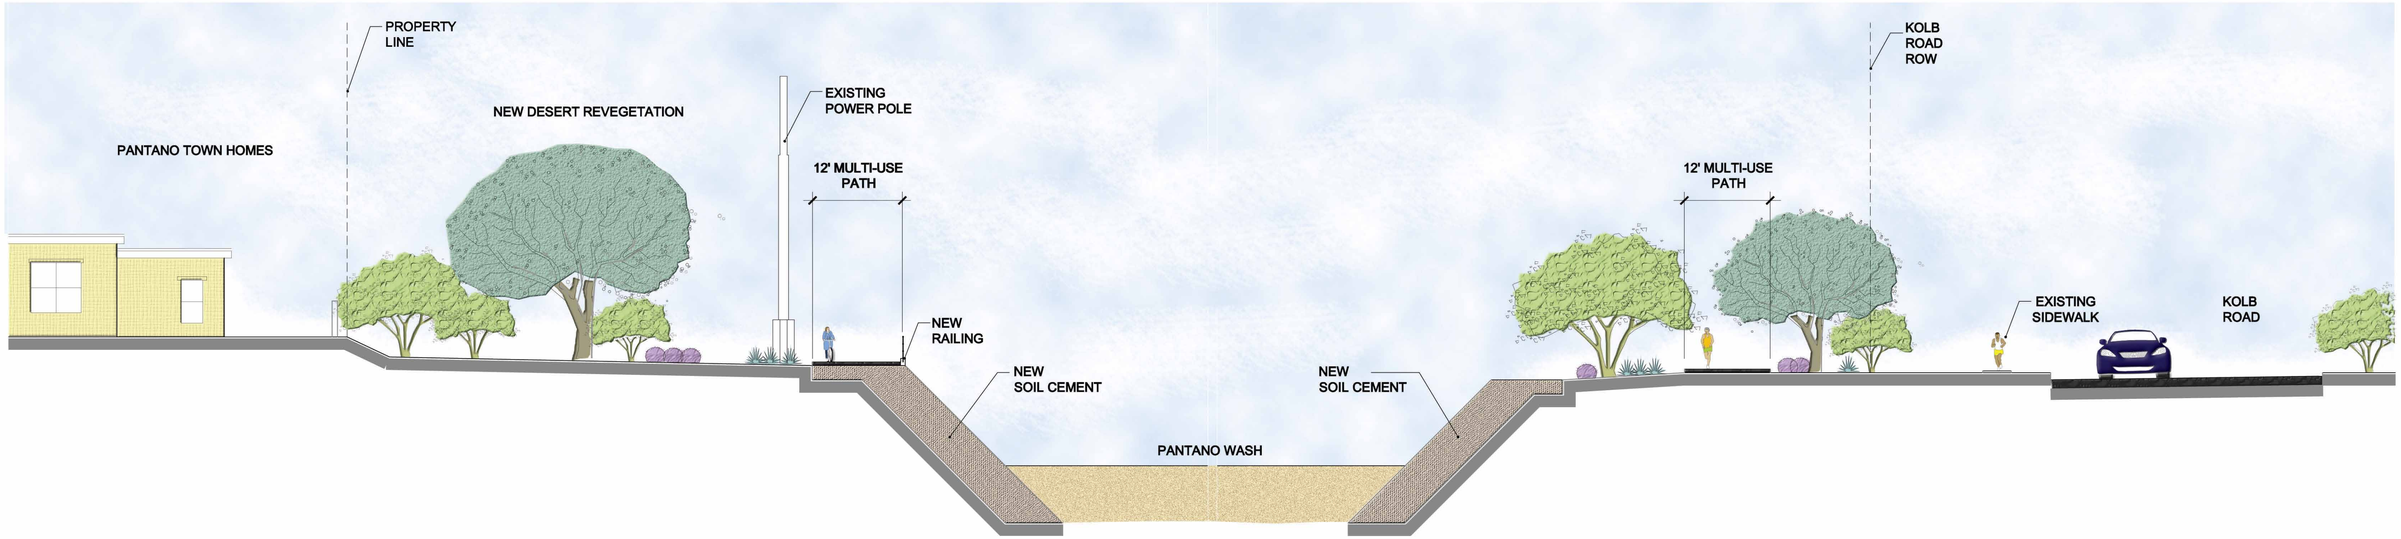

Pantano Wash
Conceptual Multi-Use Path
Illustrative Sections

WestLand Resources Inc.
Engineering and Environmental Consultants
4001 E. Paradise Falls Drive
Tucson, Az 85712 (520) 206-9585

M:\projects\1913.01\LANDSCAPE EXHIBIT-rev.dwg
Oct 23, 2008 - 8:11am